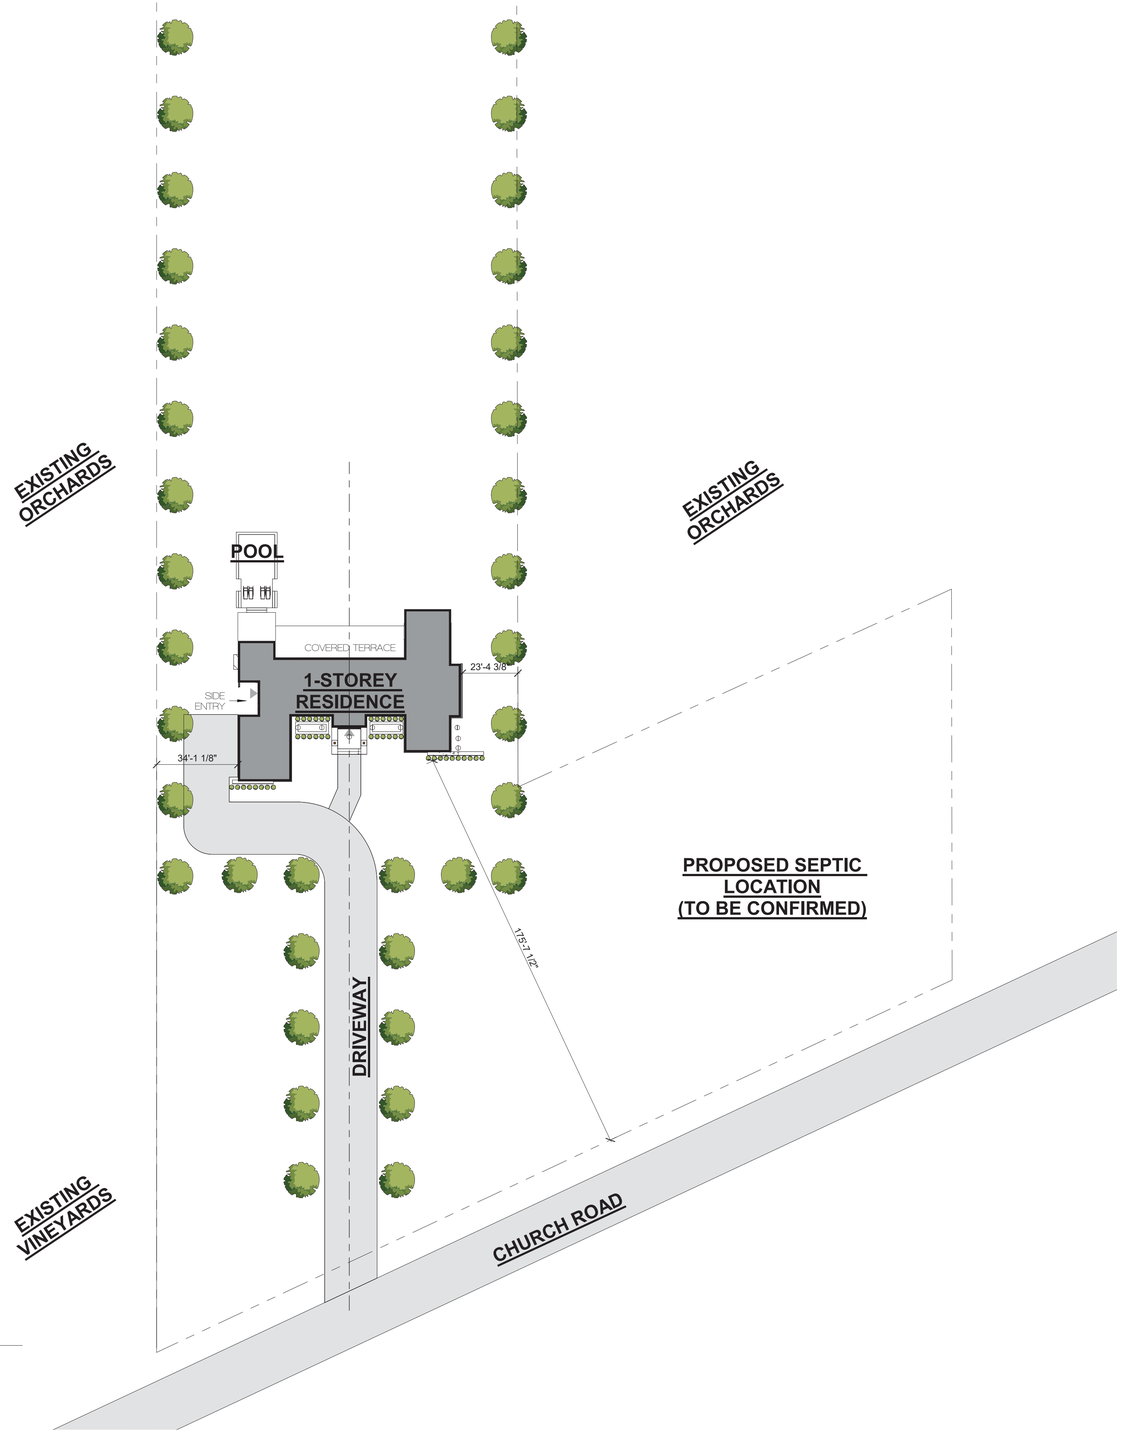

SITE PLAN
1" = 30'-0"

NORTH

No.	Description	Date

PROPOSED 1 STOREY RESIDENCE

SITE PLAN

DATE: AUGUST 2019
ADDRESS: CHURCH ROAD, NOTL

SP1

SCALE: 1" = 30'-0"